



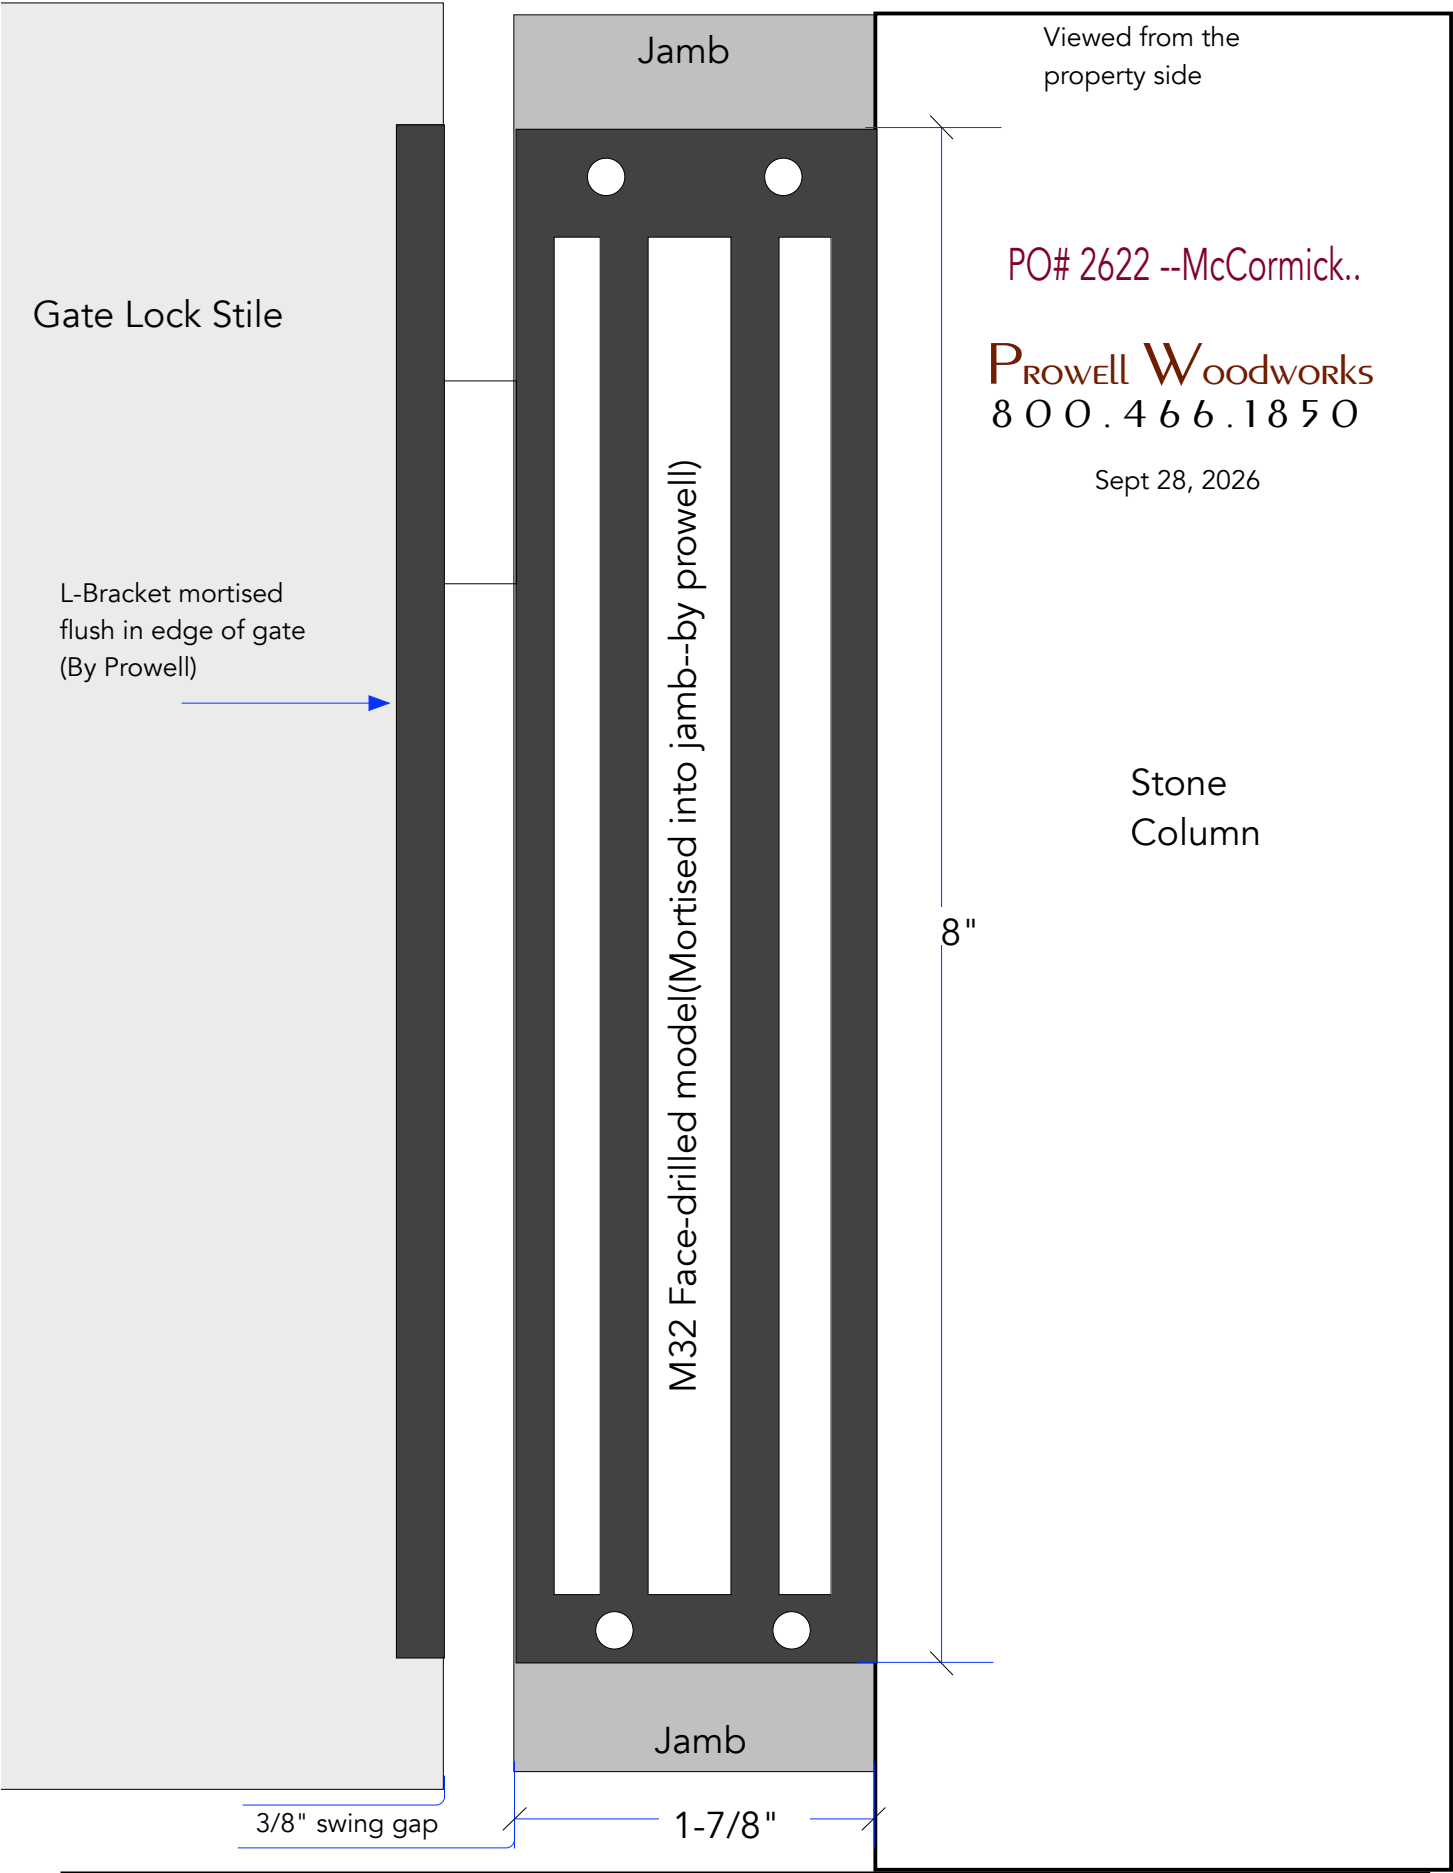

PO# 2622 --McCormick..

PLAN VIEW--MAGNALOCK DETAIL

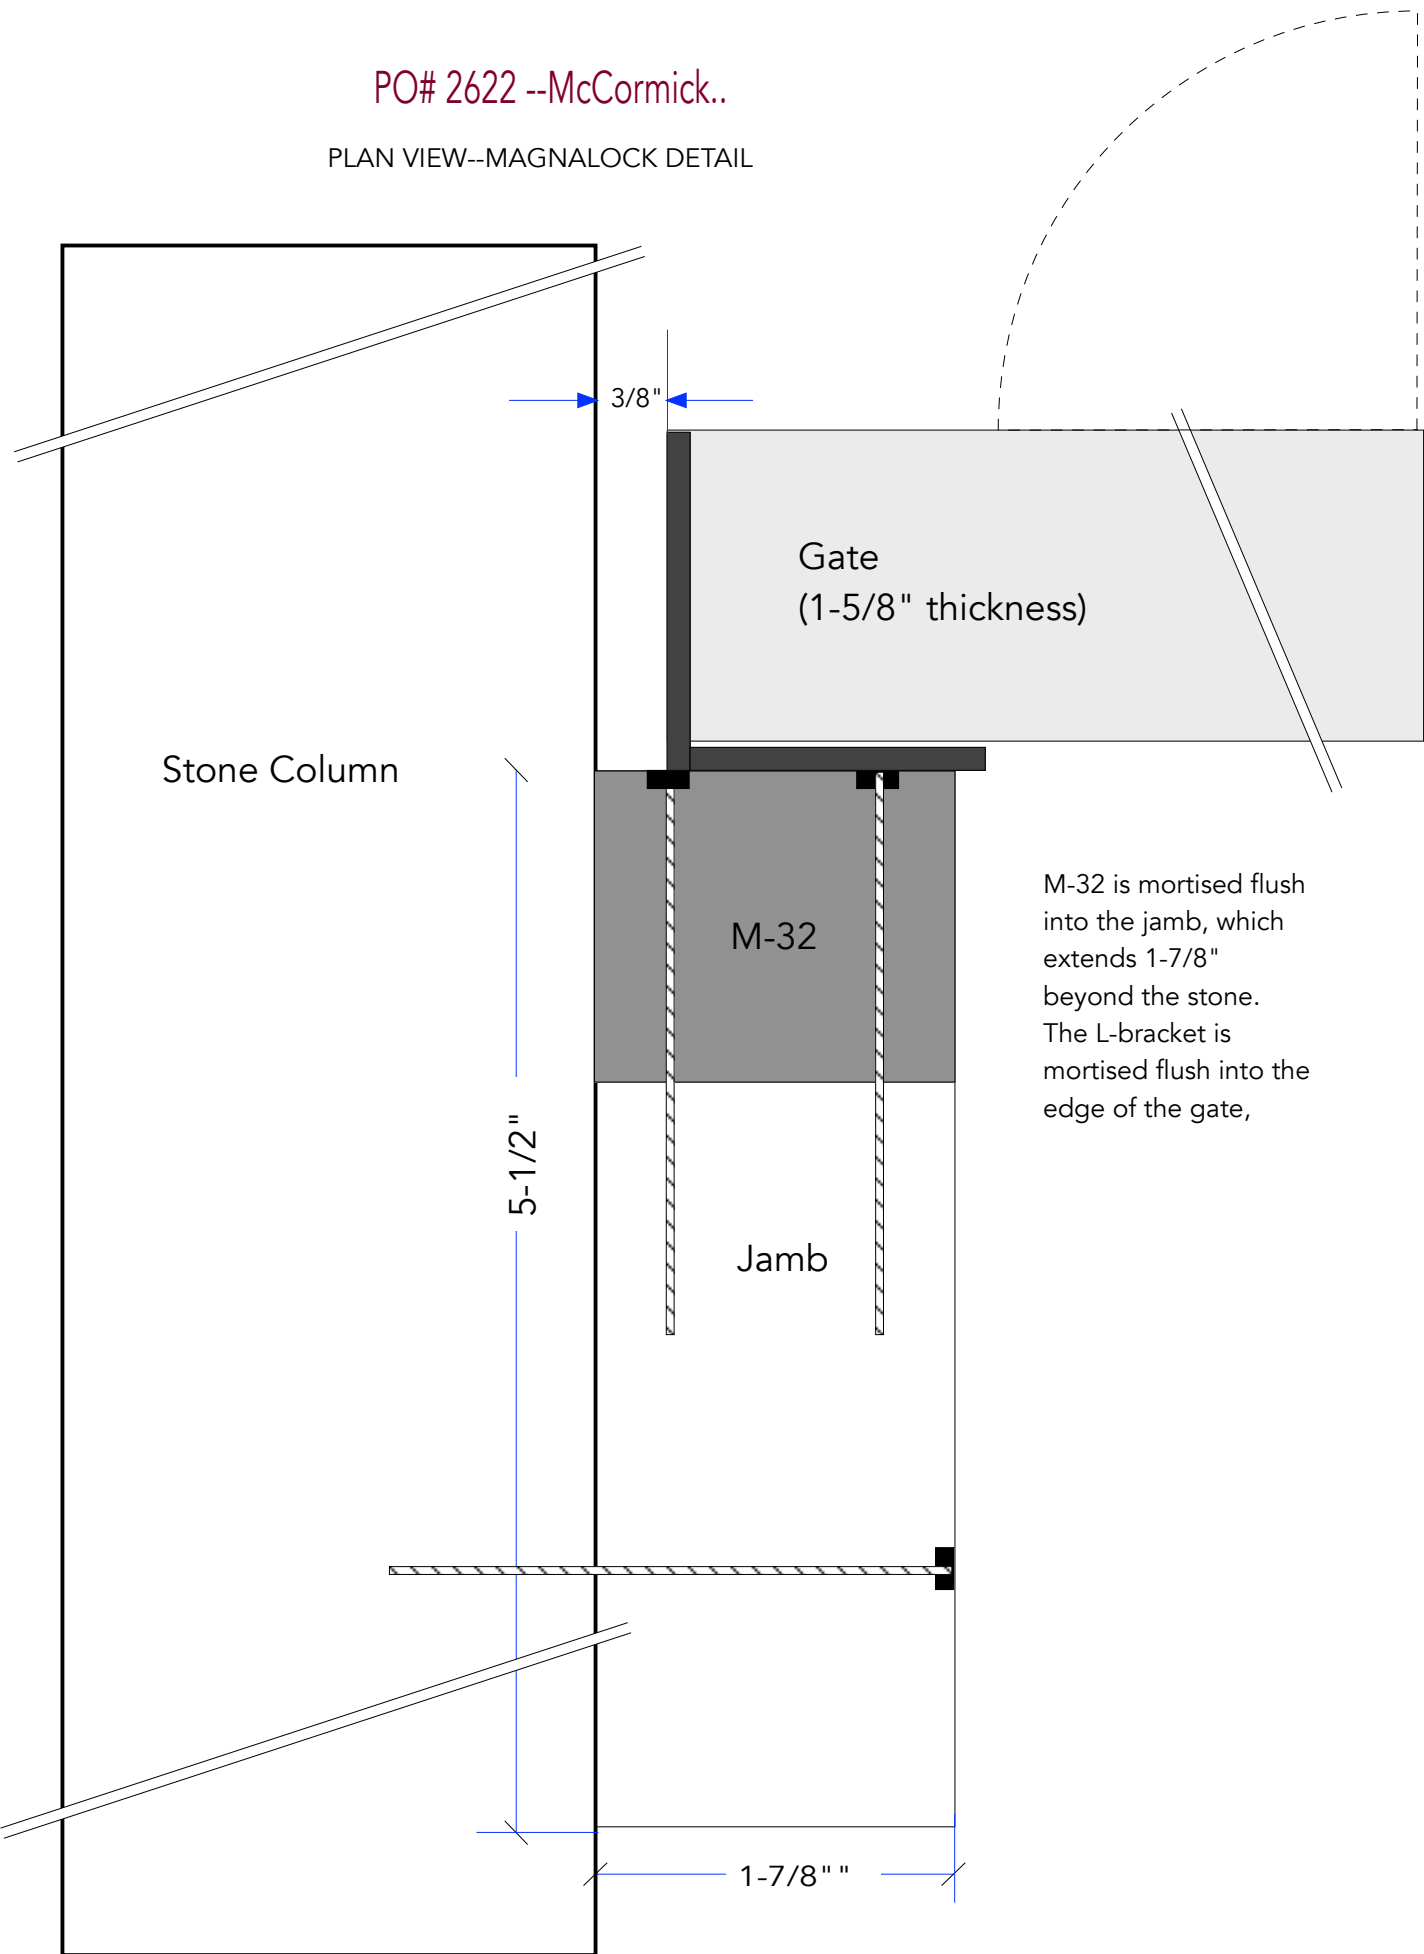

M-32 is mortised flush into the jamb, which extends 1-7/8" beyond the stone. The L-bracket is mortised flush into the edge of the gate,

PO# 2622 --McCormick..

SIDE VIEW--MAGNALOCK DETAIL

Stone Column

8"

M-32

Jamb

Stone Column

1-5/8"

