
Prowell Woodworks
800.466.1850

2626--WOODS---Fence style #1

Nov 3, 2026

12 identical panels

50-1/2" net width x 42" net height

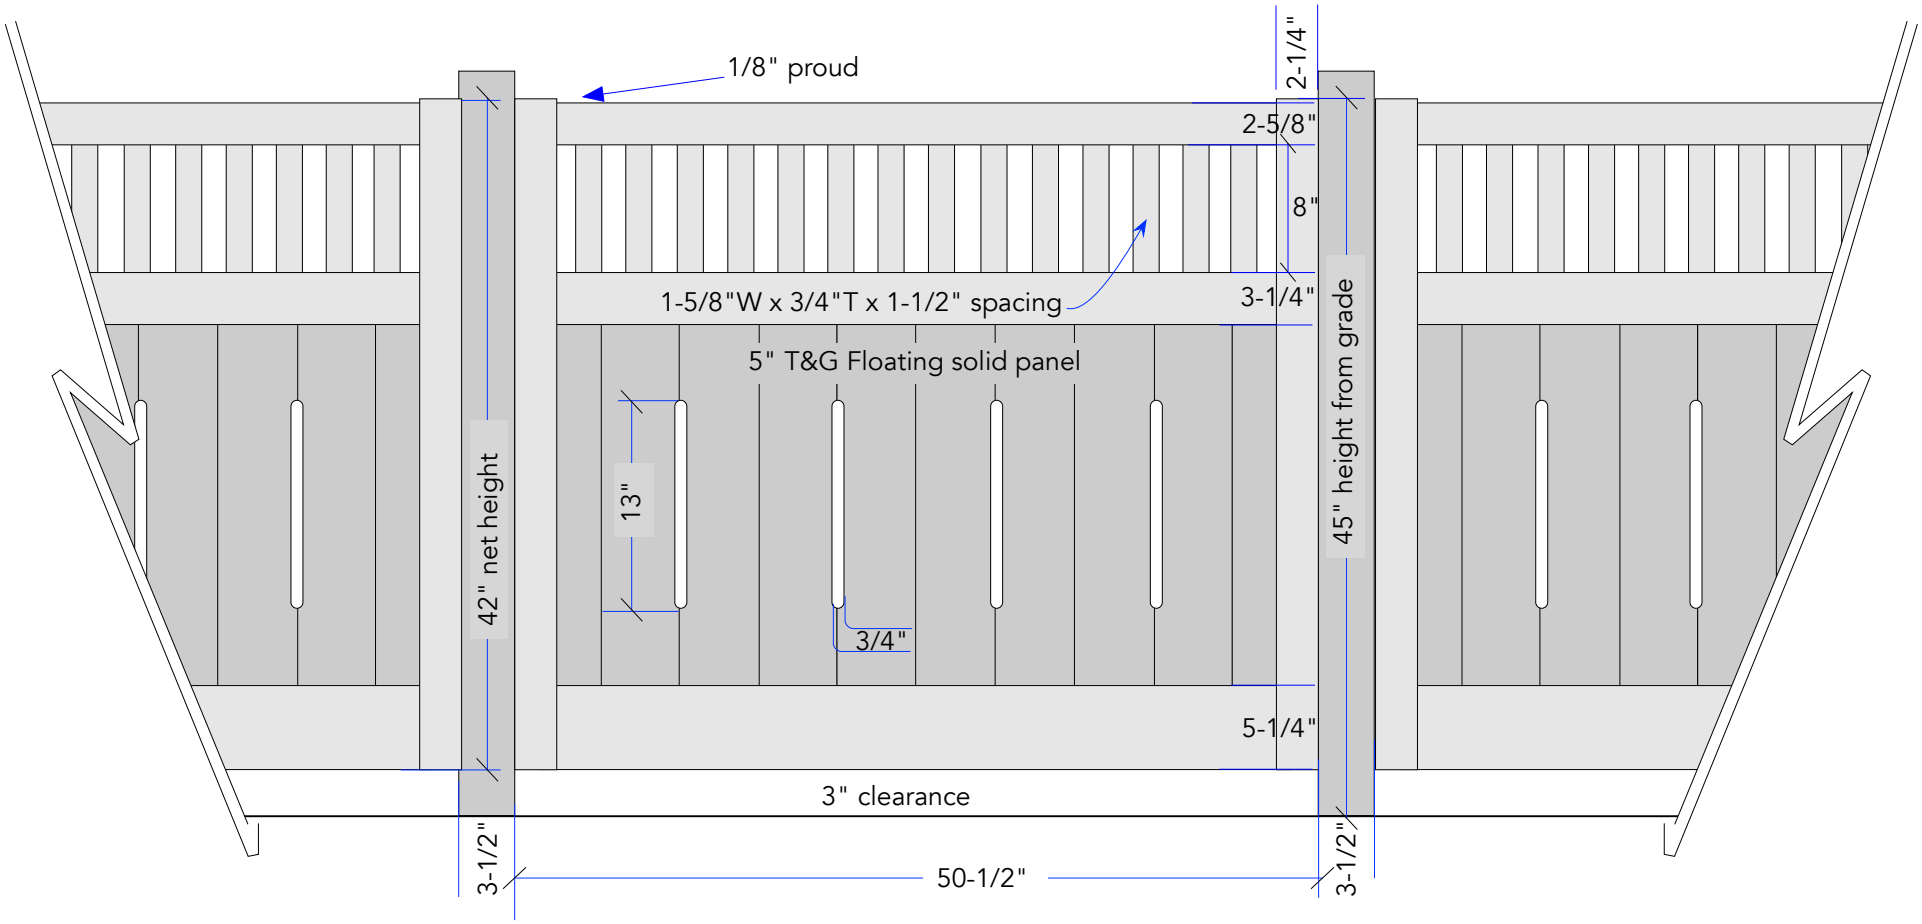

Nov 3, 2026

Prowell Woodworks
800.466.1850

2626--WOODS---Fence style #1

2 identical panels

23-1/2" net width x 42" net height

