


P_{ROWELL} W_{OODWORKS}
800.466.1850

2626--WOODS---Fence style #1

Oct 23, 2026

12 identical panels
50-1/2" net width x 42" net height

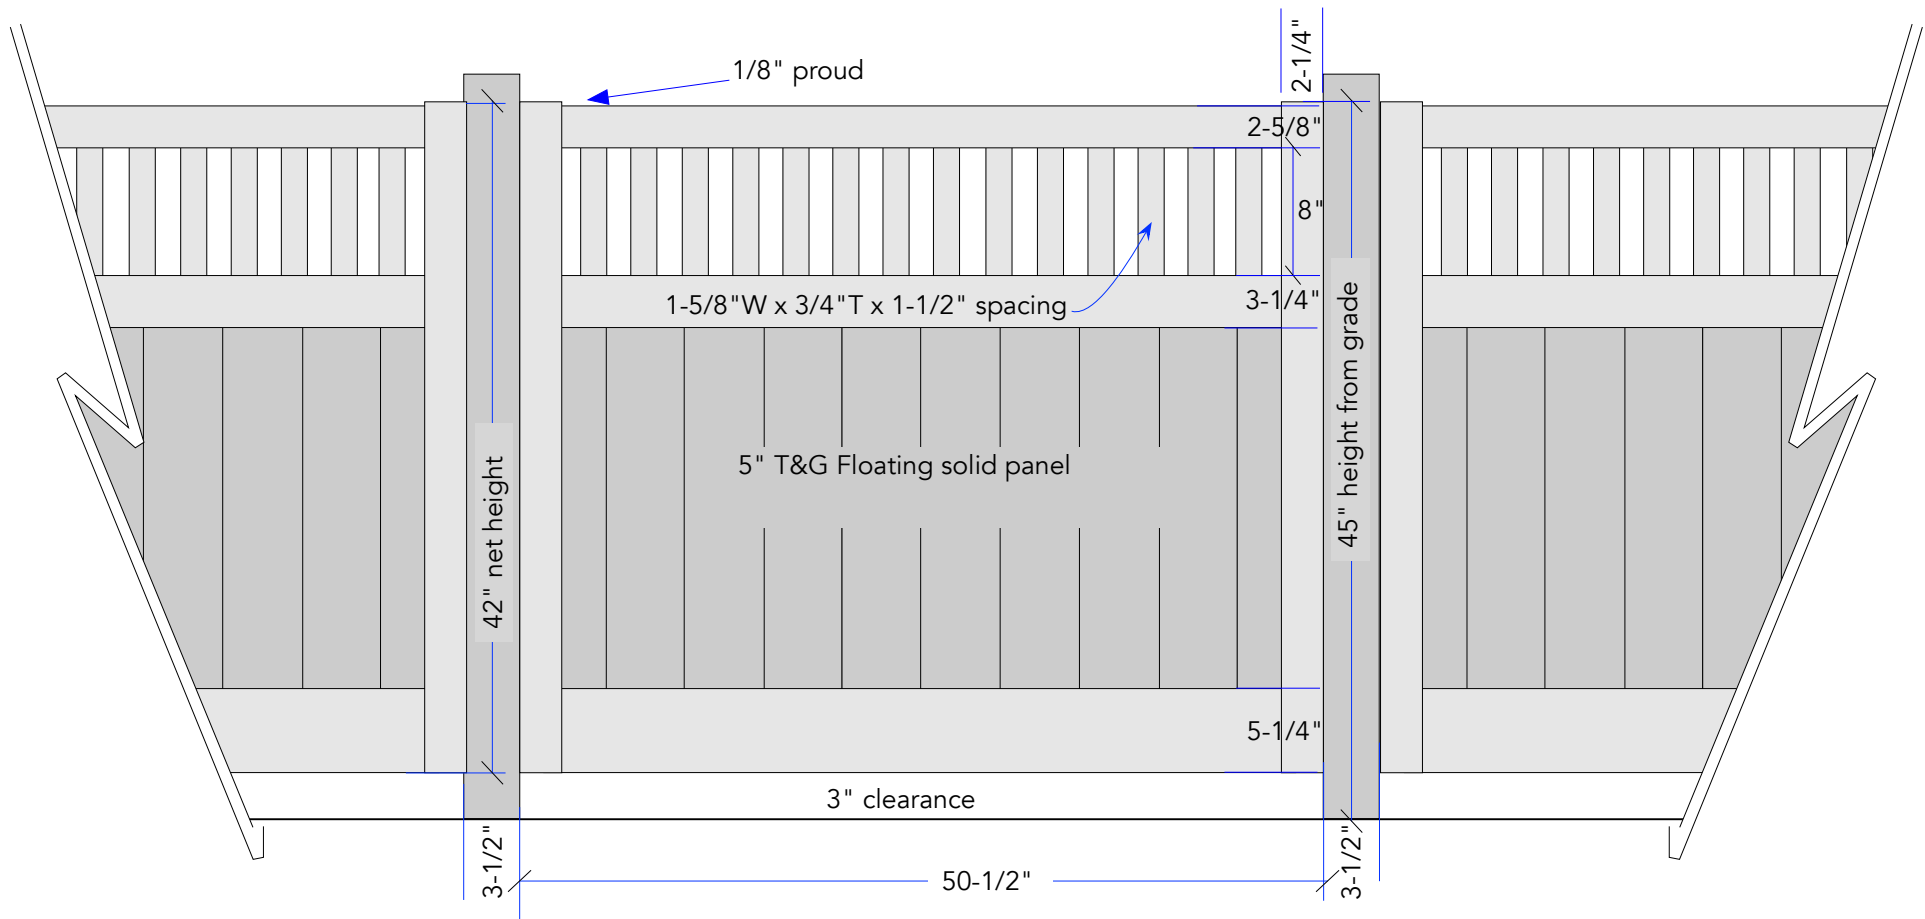

Oct 23, 2026

P_{ROWELL} W_{OODWORKS}
800.466.1850

2626--WOODS---Fence style #1

2 identical panels
23-1/2" net width x 42" net height

